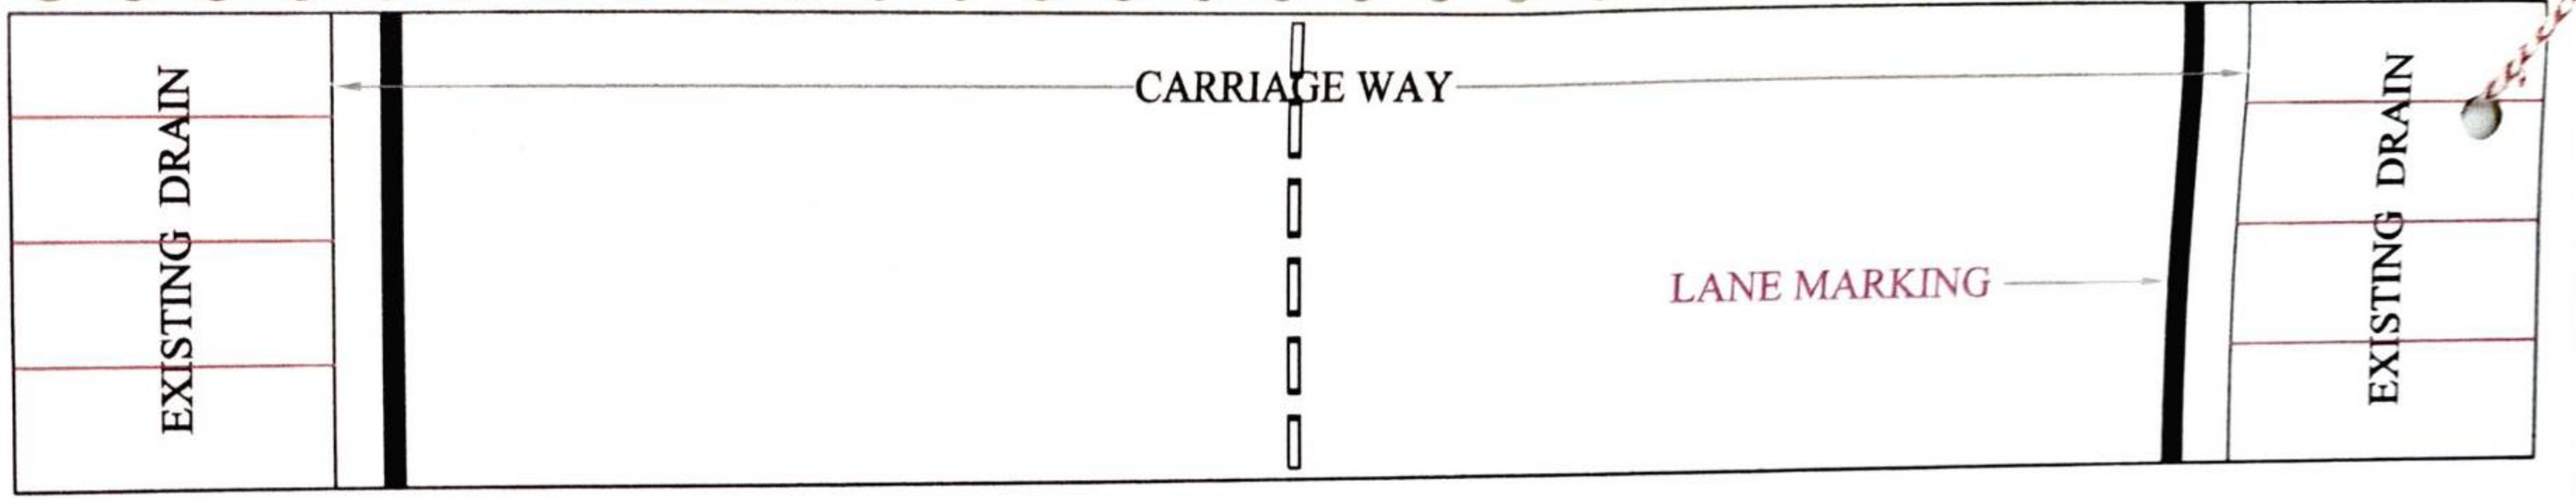

PLAN

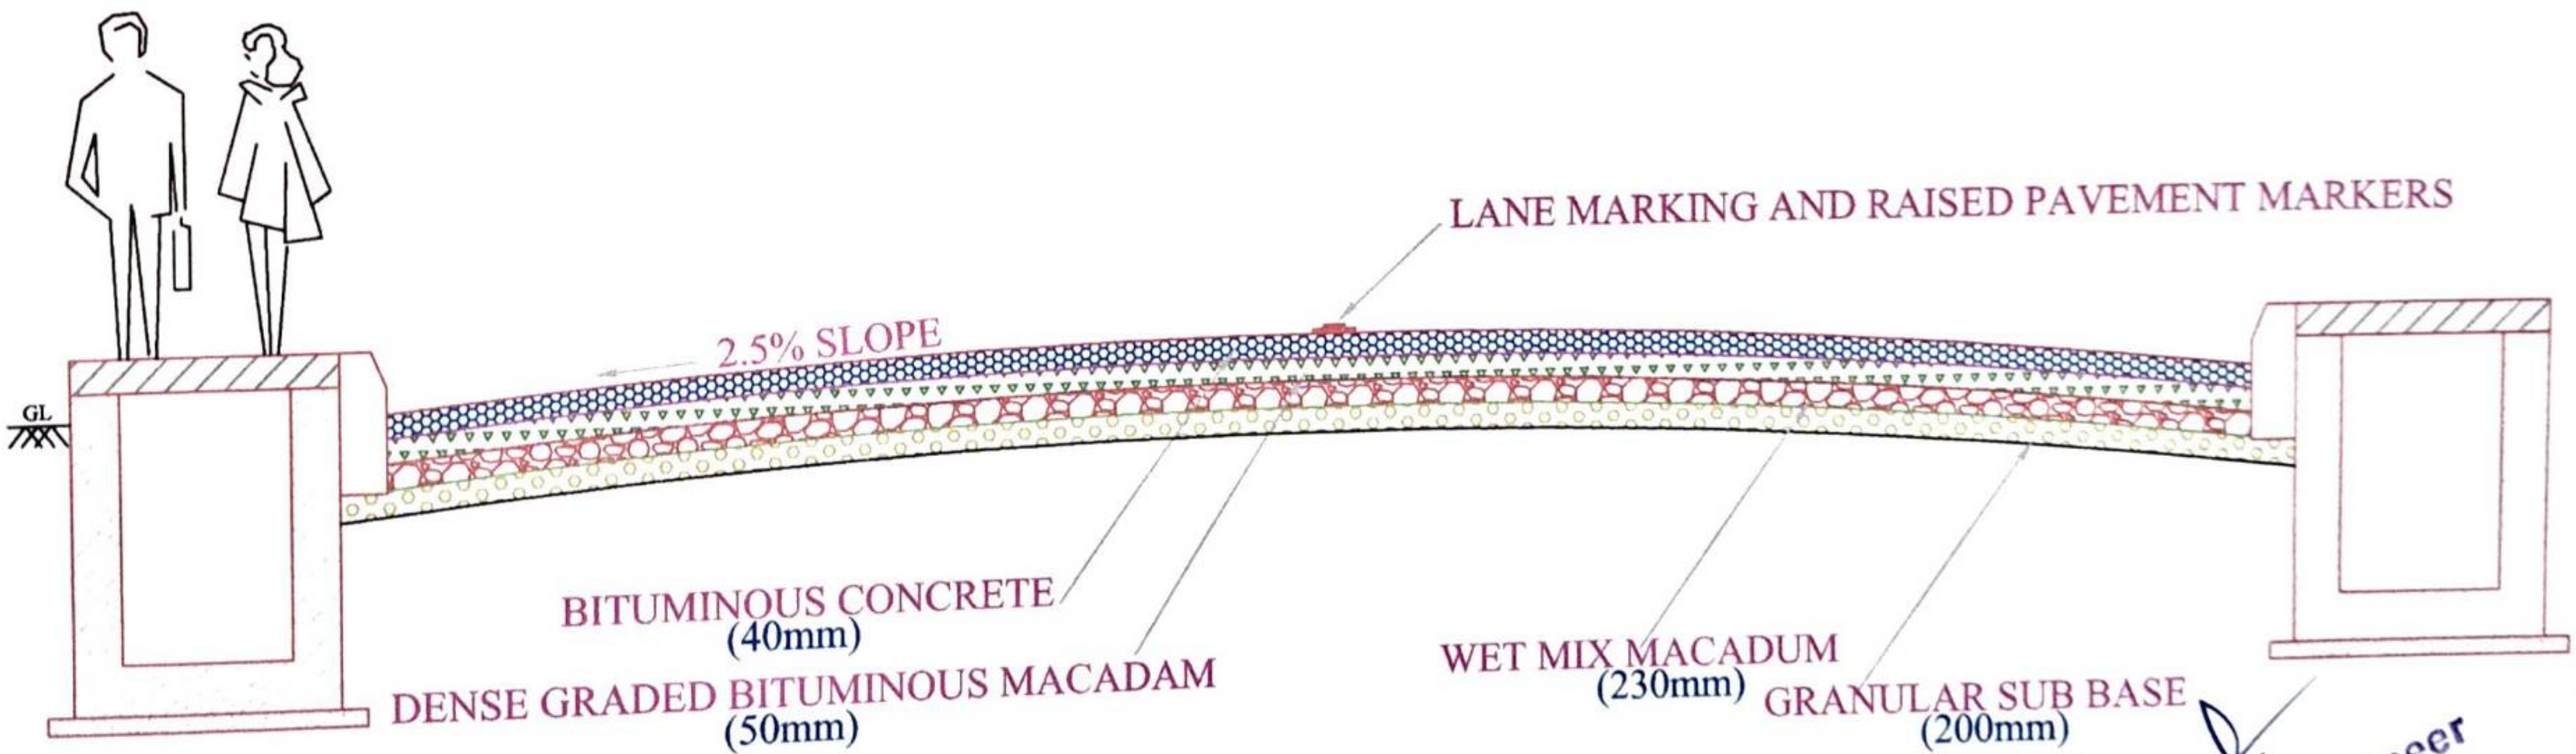

PROPOSED TYPICAL CROSS SECTION OF ASPHALT ROAD

Asst. Executive Engineer
Project Division
Yelahanka Zone
BBMP, Bangalore - 92

VSR CIVIL INFRA PVT LTD BANGALORE

NAME OF WORK:-	CLIENT:-	DPR				
Improvements to widen portion of roads, construction of new drains, UG cable duct and footpath at Doddabommasandra main road and surrounding road in Ward No.10	BRUHAT BENGALURU MAHANAGARA PALIKE PROJECT YELAHANKA	VSR CIVIL INFRA PVT LTD	EXECUTIVE ENGINEER	ASS. EXECUTIVE ENGINEER	ASSISTANT ENGINEER	SCALE:- NOT TO SCALE DATE:-

Scanned by TapScanner